


manusa


Puertas automáticas

Planos en formato PDF

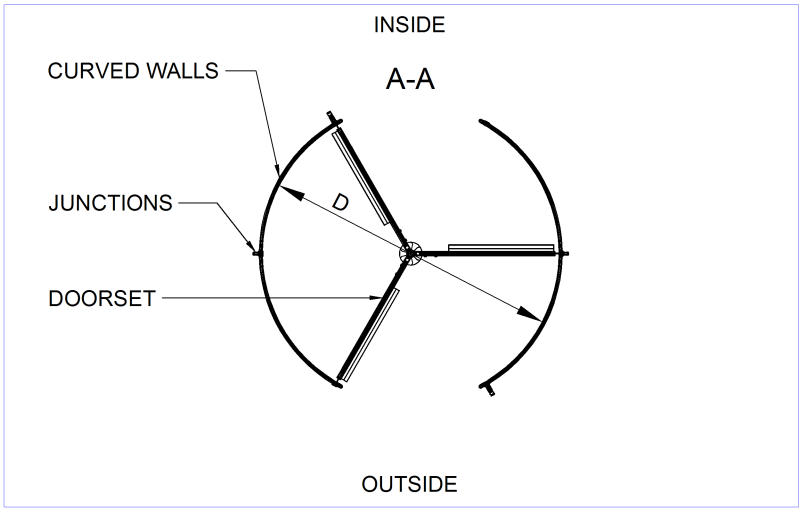

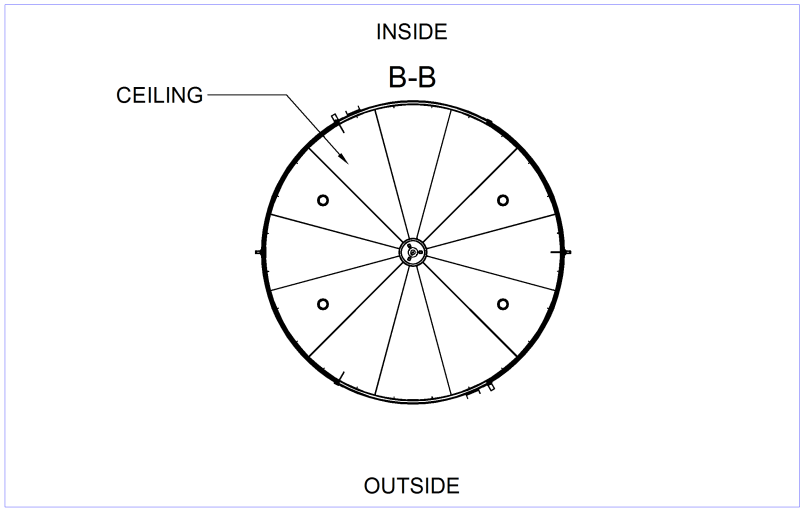

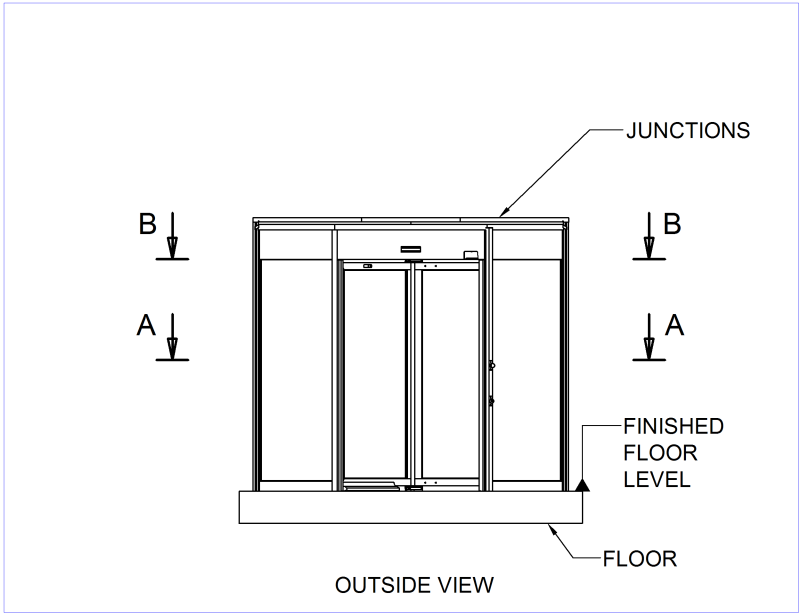


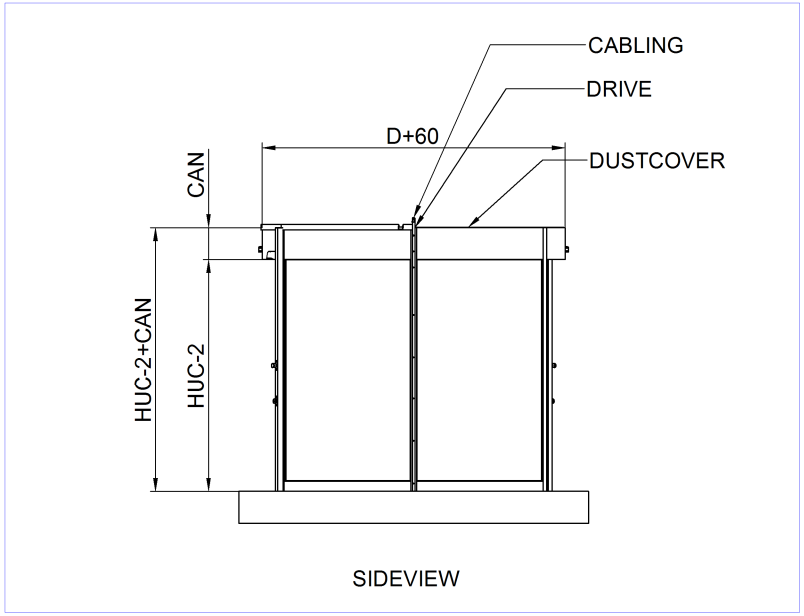



DRAWINGNUMBER TOURNIKET	REV. -	SHEET 1 / 5	3-WING, COLLAPSIBLE
DOORNUMBER TQAC3400	PROJECTNUMBER		BOON EDAM
REV. BY		3-5-2010	
DESCR. ----			© BOON EDAM WWW.BOONEDAM.COM
DRAWN		9-12-2009	FORMAT A3
CHECKED			UNITS MM
STATUS RELEASED			SCALE 1:50


FOR INFORMATION


Tourniket

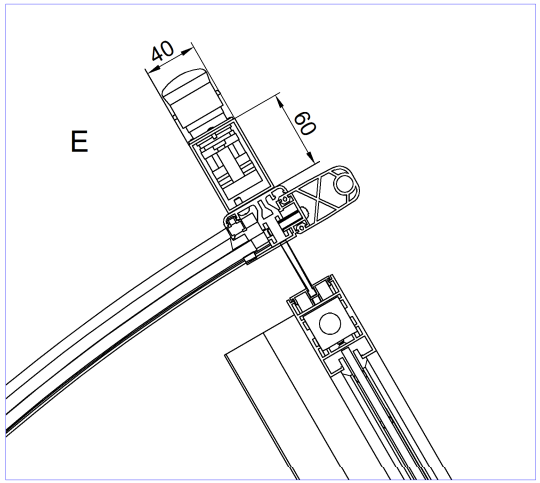


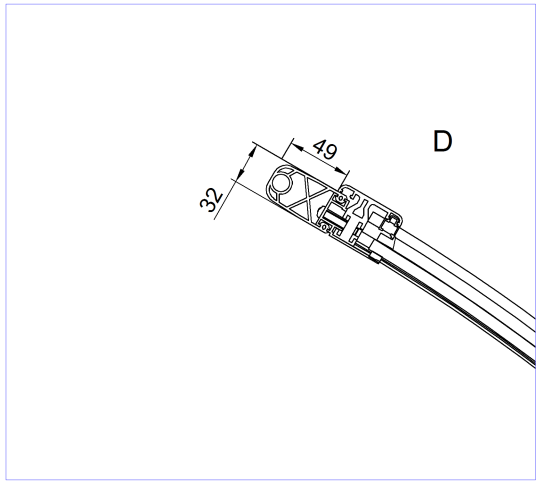


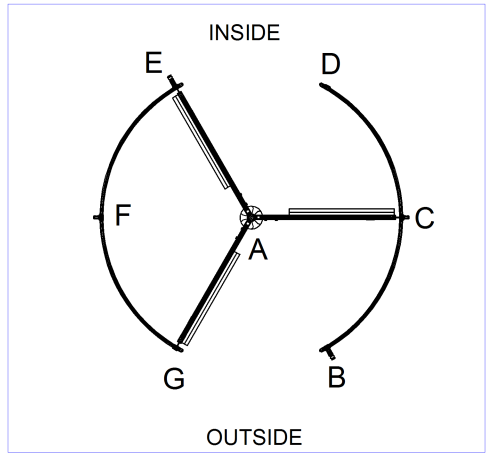


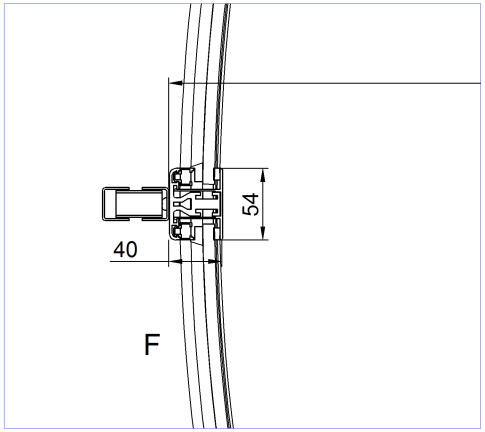

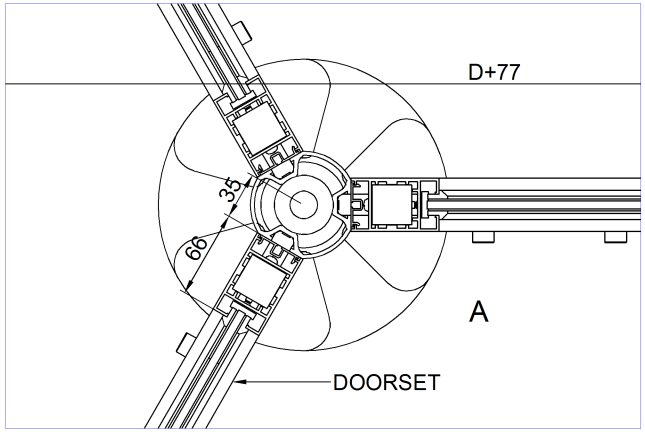

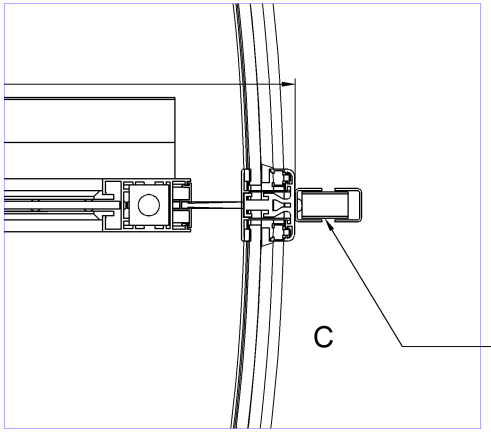

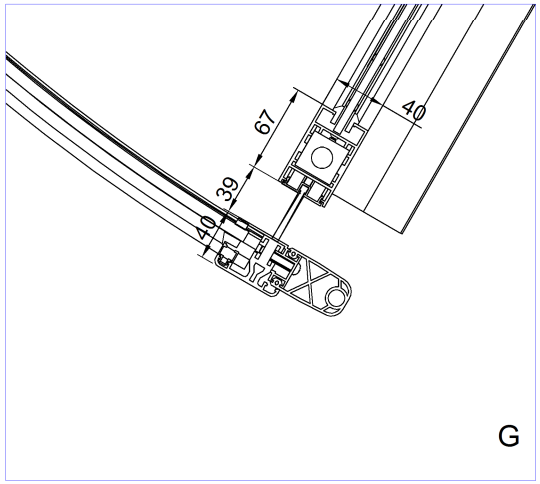

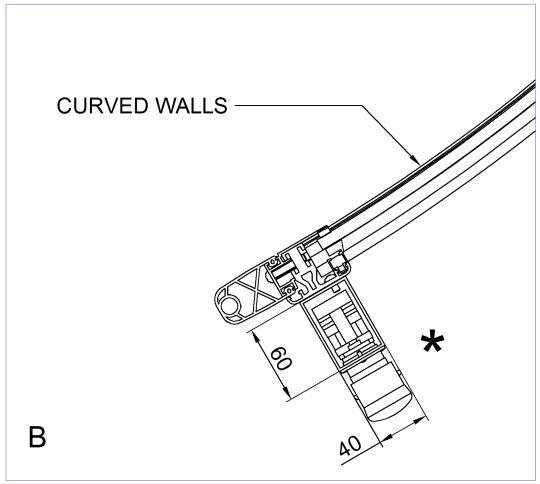



* = OPTIONAL


FOR INFORMATION


Tourniket


DRAWINGNUMBER	REV.	SHEET	
TOURNIKET	-	2 / 5	3-WING, COLLAPSIBLE
DOORNUMBER	PROJECTNUMBER		
TQAC3400	----		BOON EDAM
REV. BY		3-5-2010	
DESCR. ----			© BOON EDAM WWW.BOONEDAM.COM
DRAWN ----		9-12-2009	FORMAT A3
CHECKED ----			UNITS MM
STATUS RELEASED			SCALE 1:50

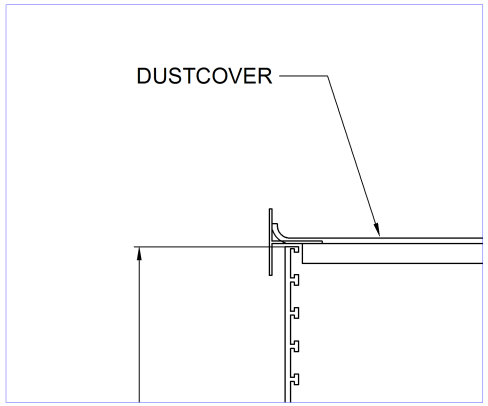


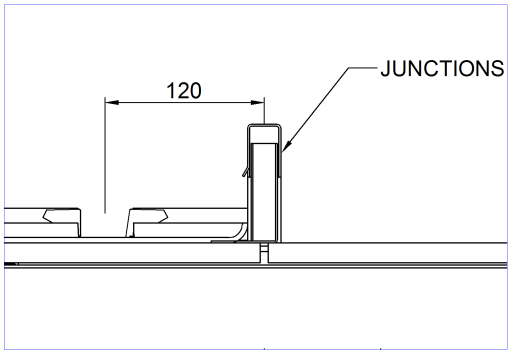


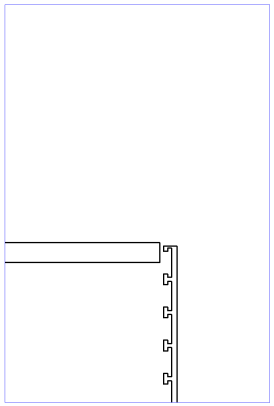


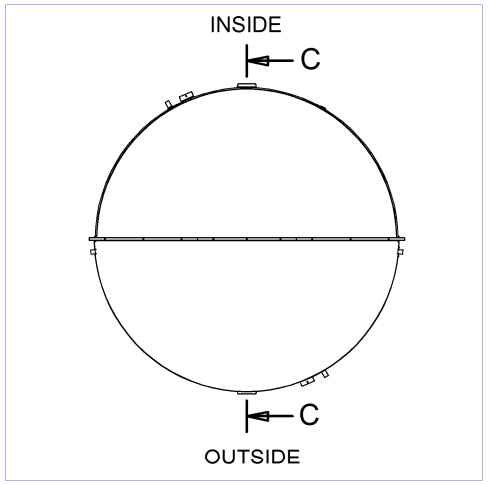


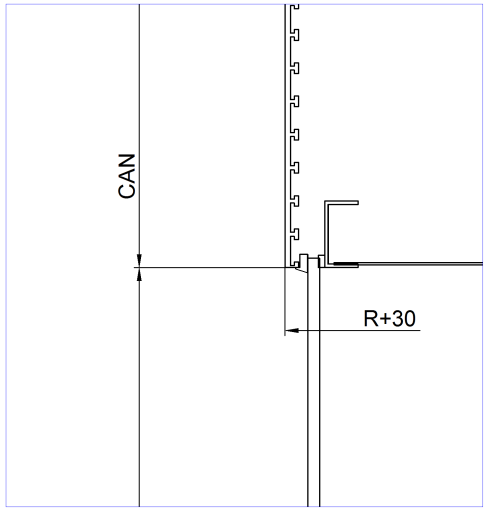


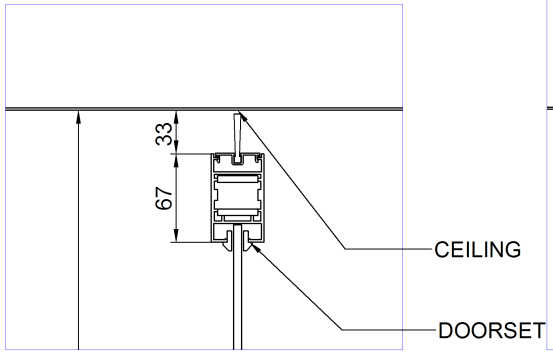

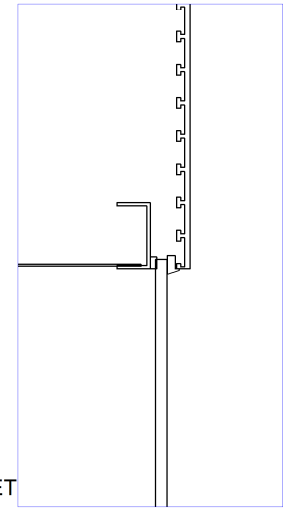

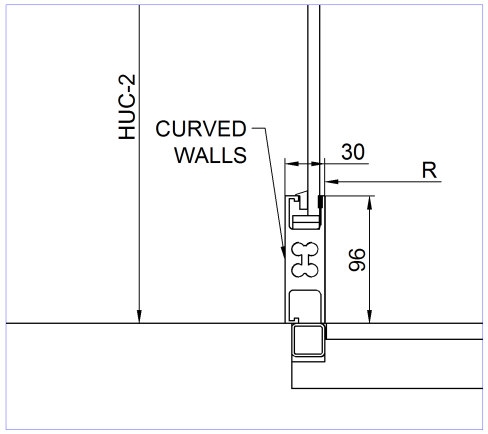

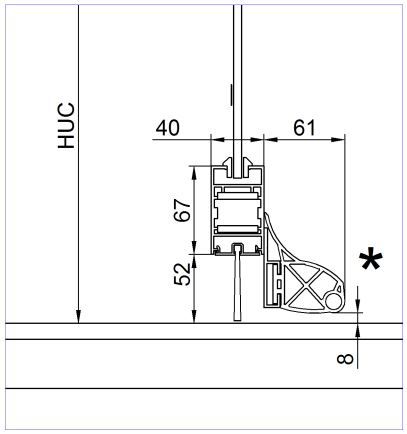

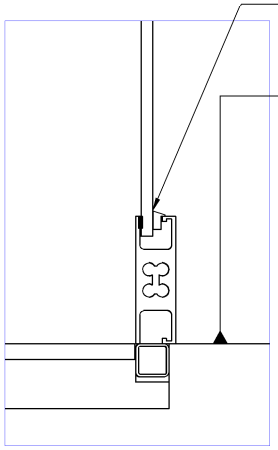

C-C

* = OPTIONAL

FOR INFORMATION


Tourniket

DRAWINGNUMBER	REV.	SHEET	
TOURNIKET	-	3 / 5	3-WING, COLLAPSIBLE
DOORNUMBER	PROJECTNUMBER		
TQAC3400	----		
REV. BY		3-5-2010	
DESCR. ----			
DRAWN ----		9-12-2009	FORMAT A3
CHECKED ----			UNITS MM
STATUS RELEASED			SCALE 1:50

BOON EDAM

© BOON EDAM WWW.BOONEDAM.COM

INSIDE

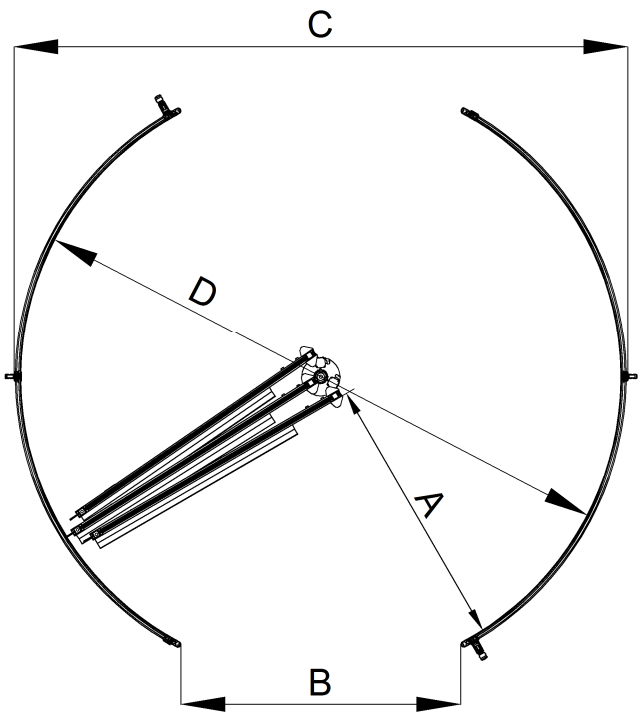

OUTSIDE


D	A	B	C
1600	643	683	1677
1800	743	783	1877
2000	843	883	2077
2200	943	983	2277
2400	1043	1083	2477
2600	1143	1183	2677
2800	1243	1283	2877
3000	1343	1383	3077
3200	1443	1483	3277
3400	1543	1583	3477
3600	1643	1683	3677
3800	1743	1783	3877

FOR INFORMATION


Tourniket

DRAWINGNUMBER TOURNIKET	REV. -	SHEET 4 / 5	3-WING, COLLAPSIBLE
DOORNUMBER TQAC3400	PROJECTNUMBER ----		BOON EDAM
REV. BY		3-5-2010	
DESCR. ----			© BOON EDAM WWW.BOONEDAM.COM
DRAWN ----		9-12-2009	FORMAT A3
CHECKED ----			UNITS MM
STATUS RELEASED			SCALE 1:30

INSIDE

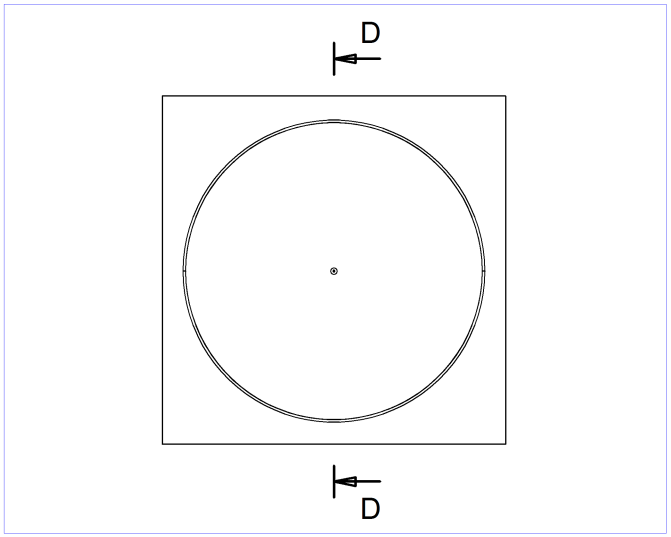

OUTSIDE

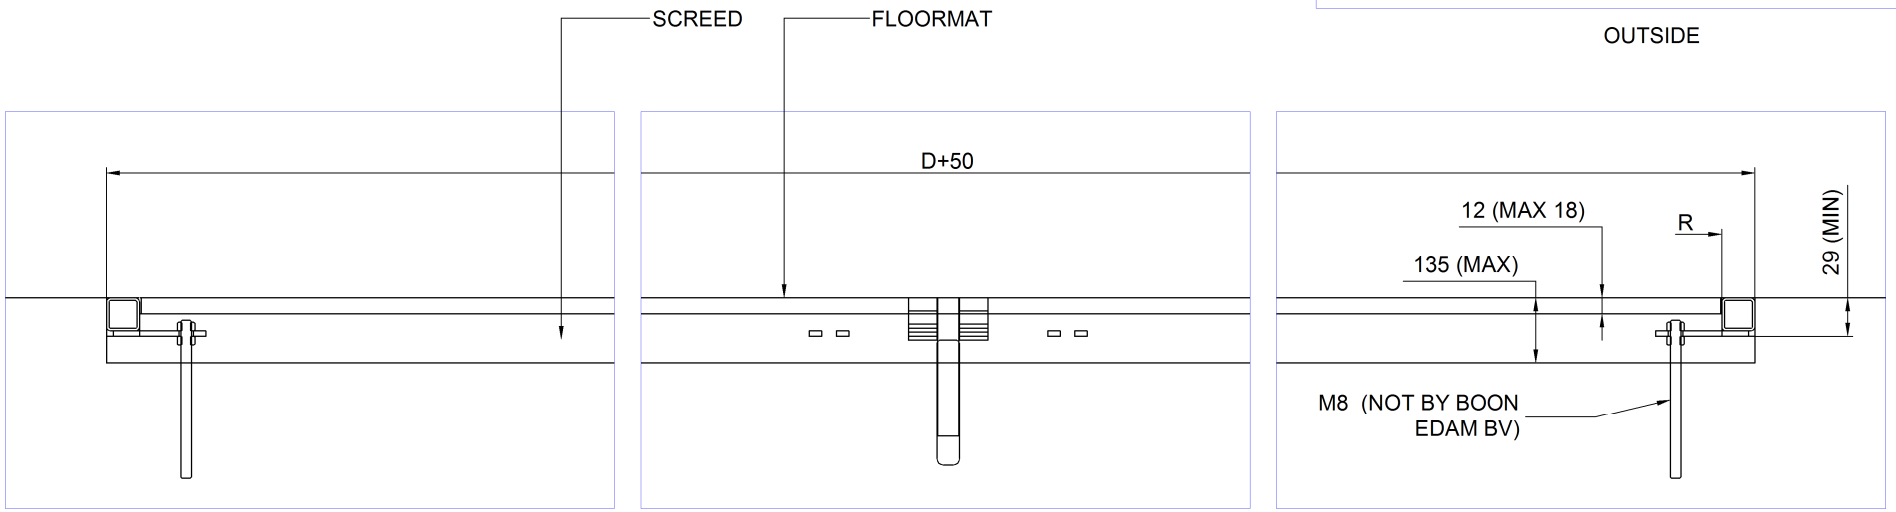

D-D

FOR INFORMATION

Tourniket

DRAWINGNUMBER TOURNIKET	REV. -	SHEET 5 / 5	3-WING, COLLAPSIBLE
DOORNUMBER TQAC3400	PROJECTNUMBER ----		
REV. BY		3-5-2010	
DESCR. ----			
DRAWN ----		9-12-2009	FORMAT A3
CHECKED ----			UNITS MM
STATUS RELEASED			SCALE 1:50

BOON EDAM

© BOON EDAM WWW.BOONEDAM.COM